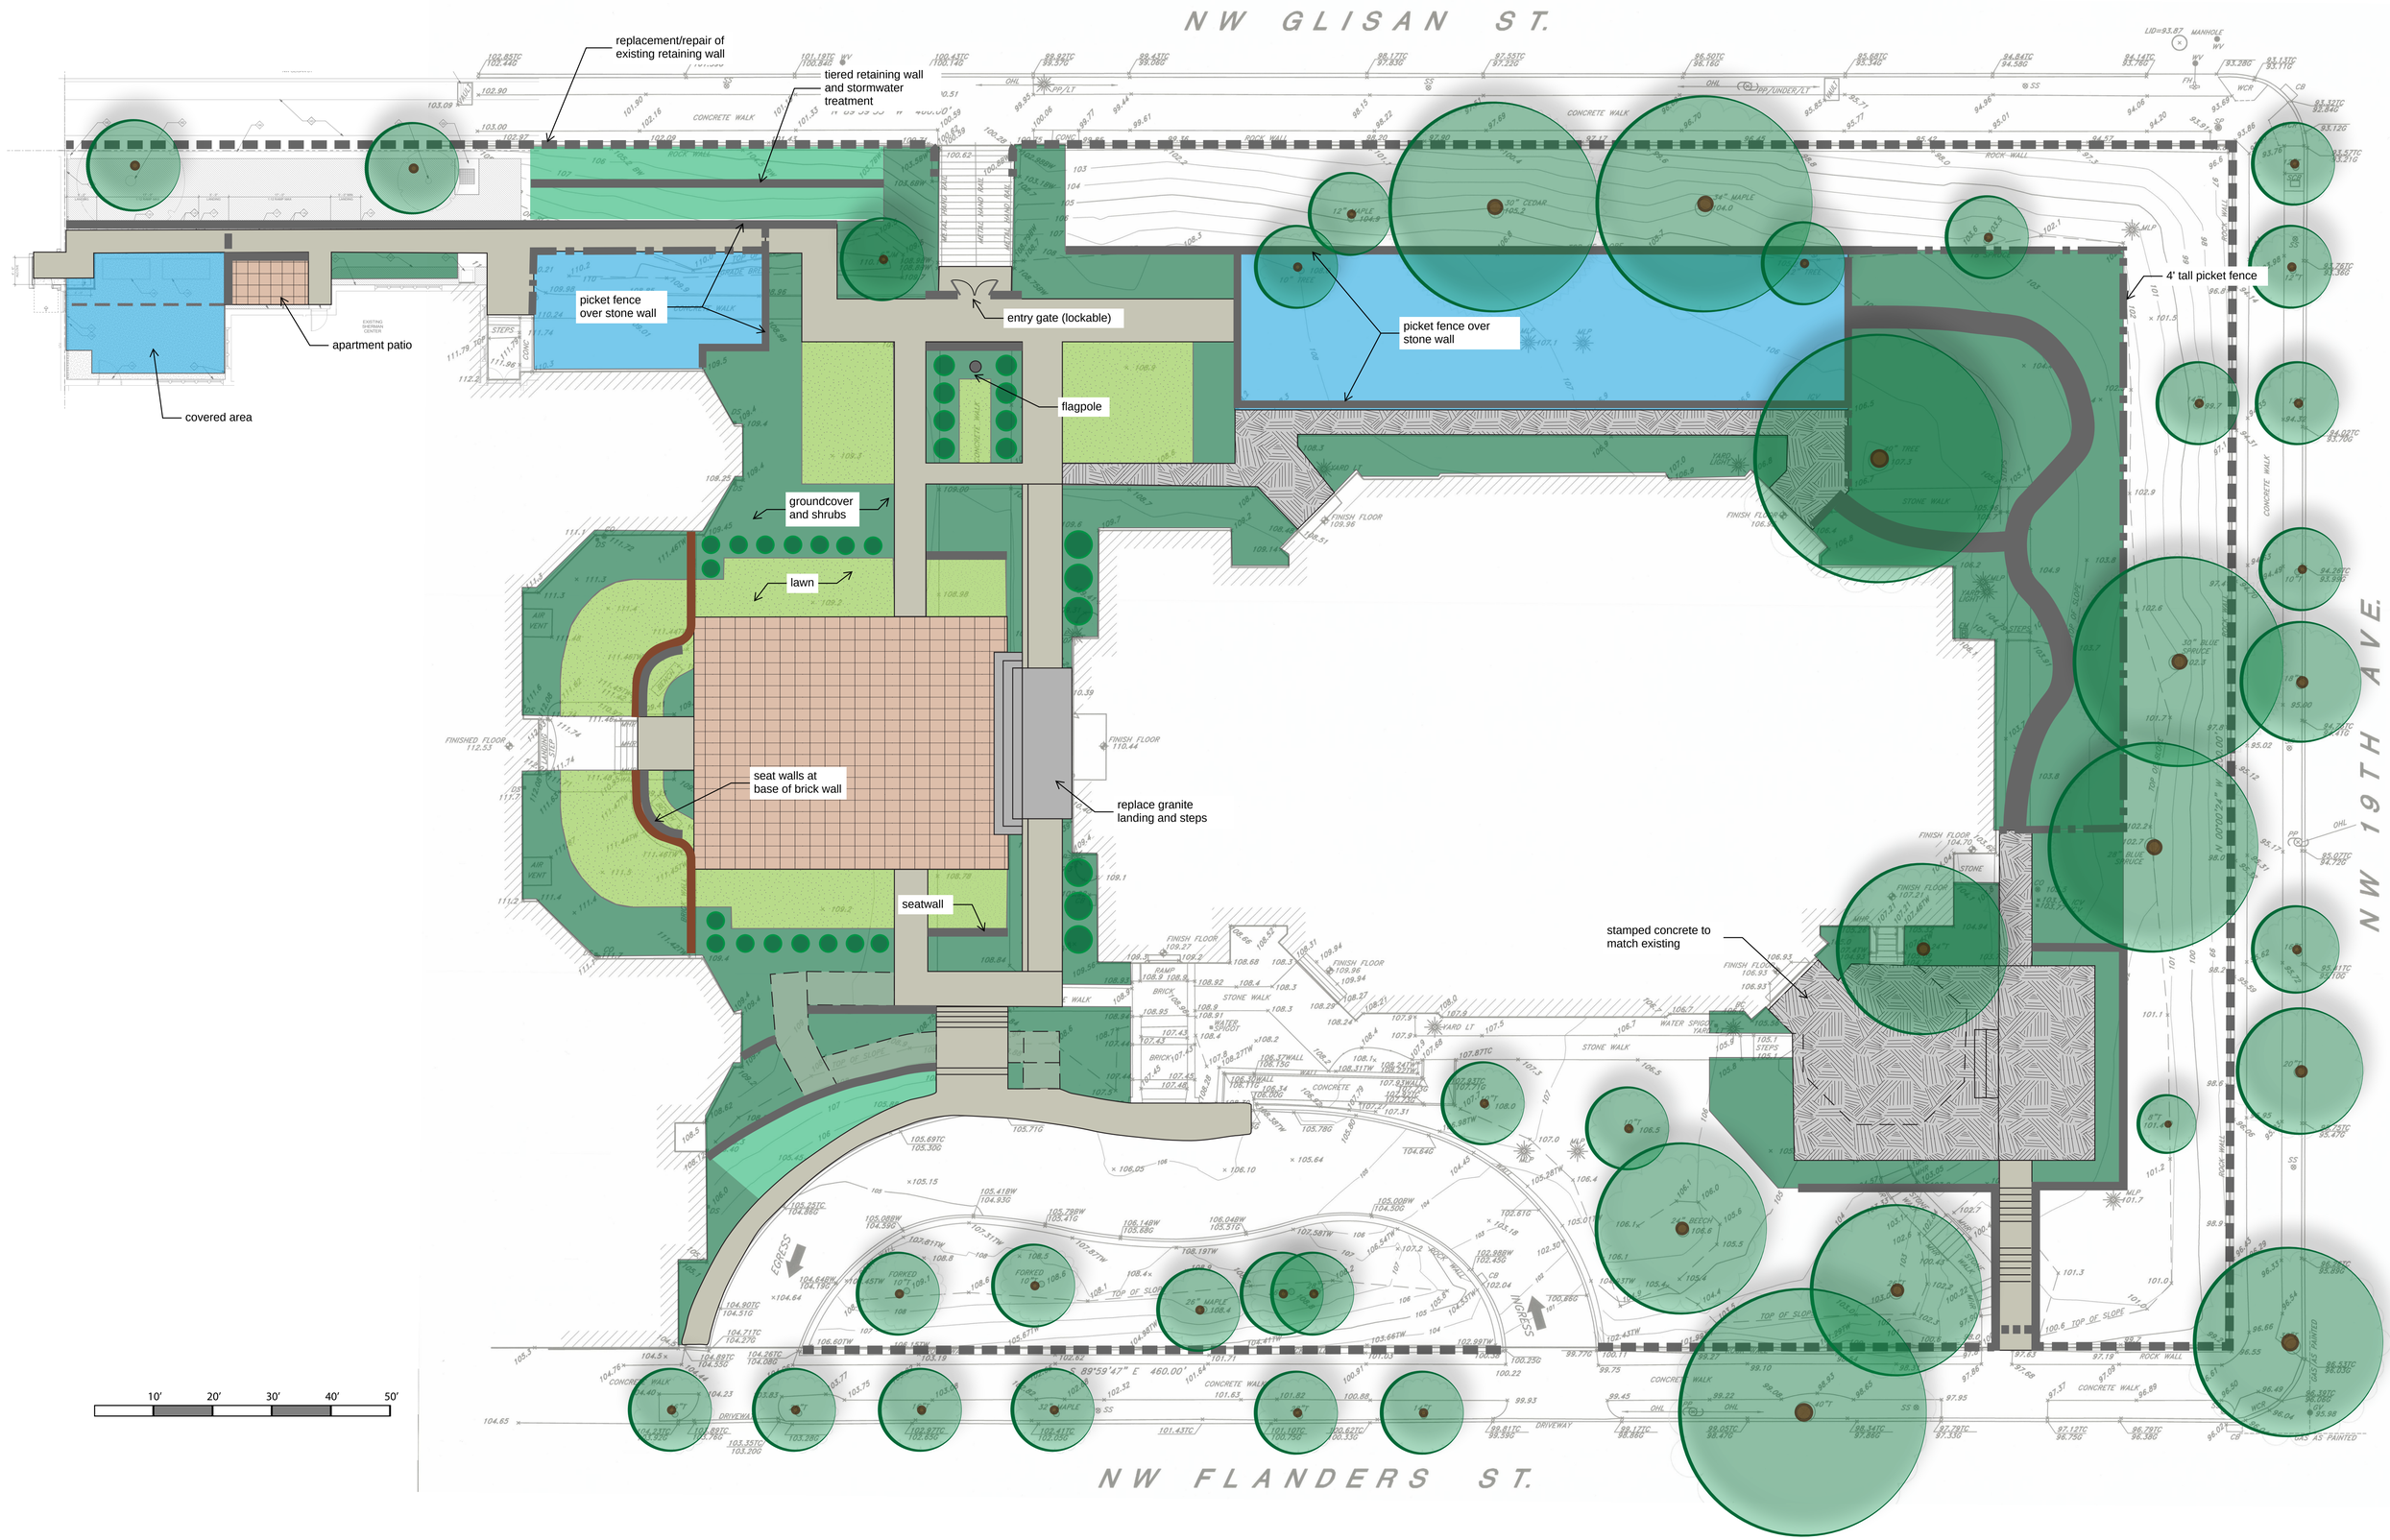
NW GLISAN ST.
NW FLANDERS ST.
NW 19TH AVE.
replacement/repair of existing retaining wall
tiered retaining wall and stormwater treatment
picket fence over stone wall
entry gate (lockable)
apartment patio
covered area
flagpole
picket fence over stone wall
4' tall picket fence
groundcover and shrubs
lawn
seat walls at base of brick wall
replace granite landing and steps
seatwall
stamped concrete to match existing
10'
20'
30'
40'
50'